A0 - Do not scale

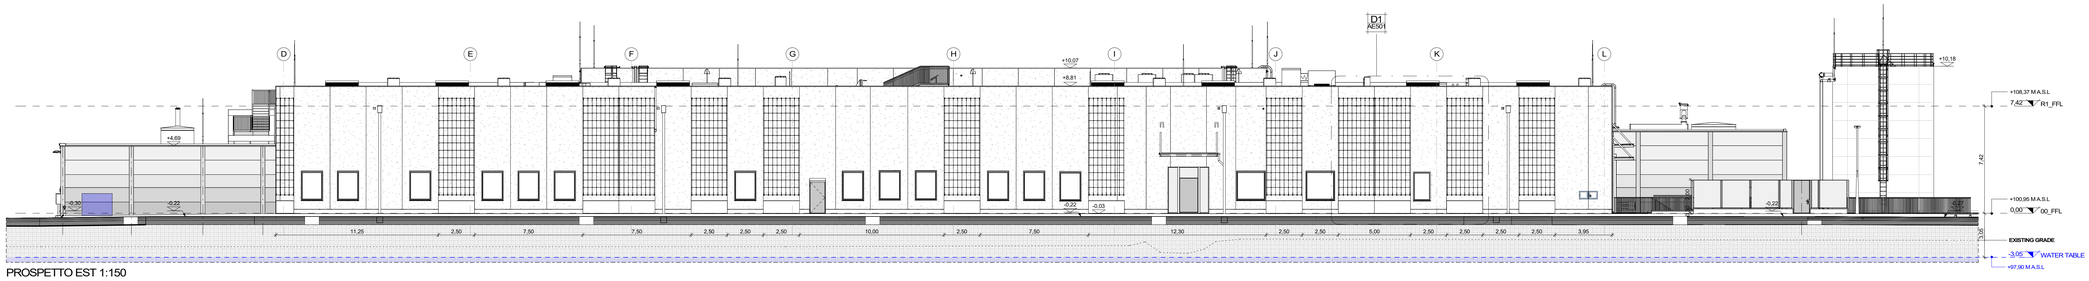

PROSPETTO EST 1:150

EAST ELEVATION 1:150

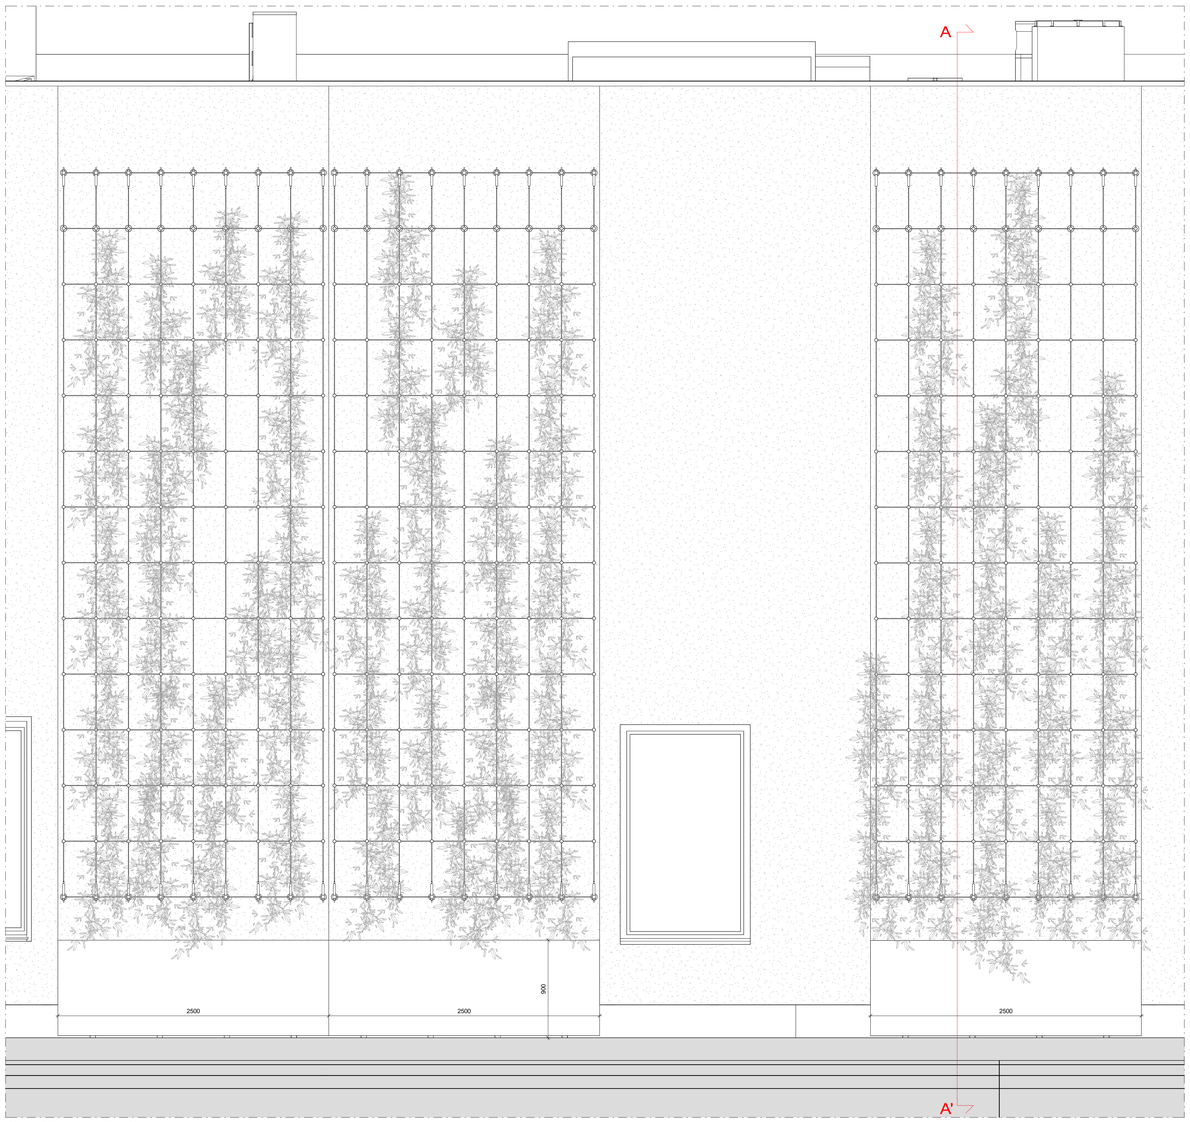

D1 - PROSPETTO EST 1:20

D1 - EAST ELEVATION 1:20

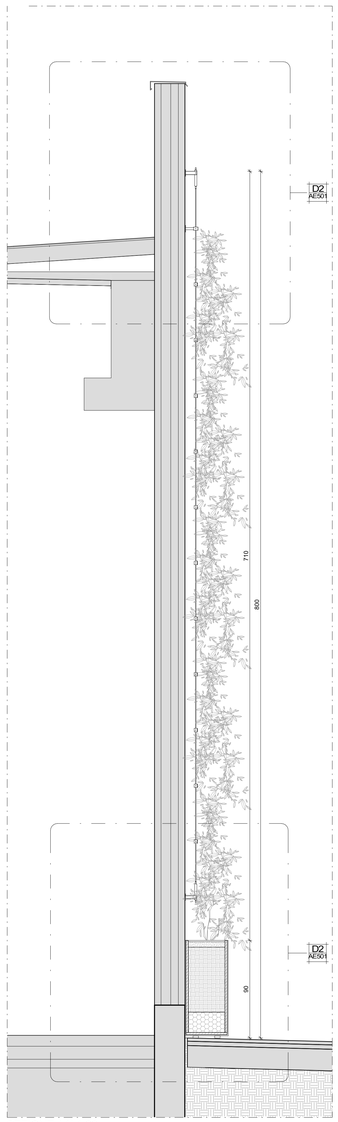

SEZIONE AA' 1:20

SECTION AA' 1:20

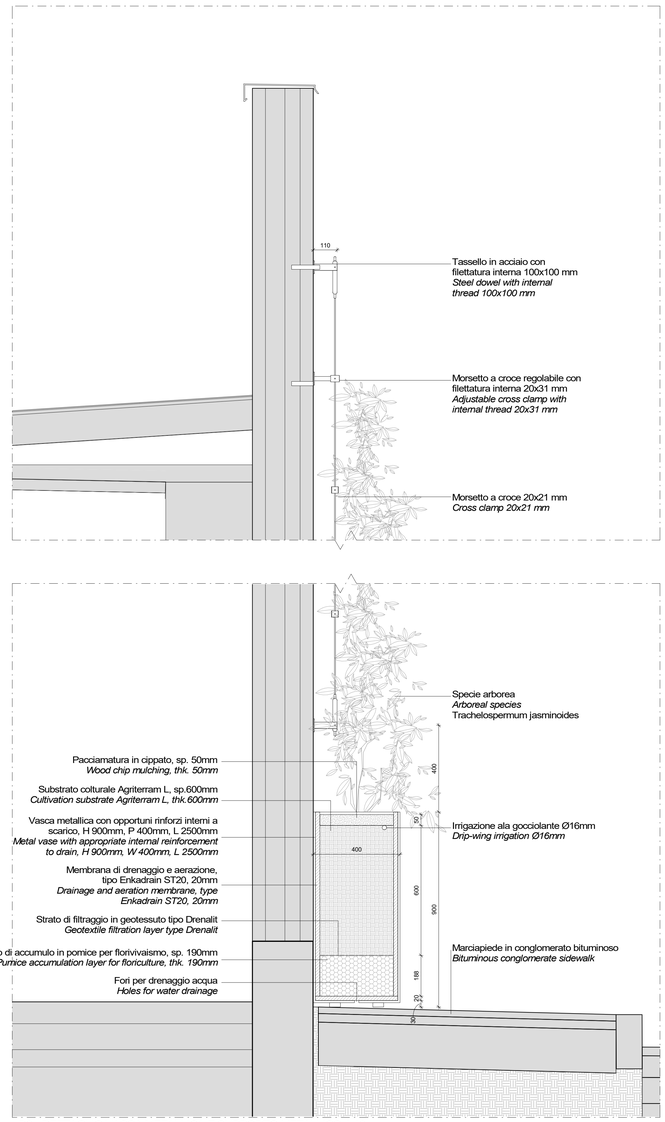

D2 - DETTAGLIO VASCA METALLICA E SUPPORTO METALLICO 1:10

D2 - DETAIL OF METAL VASE AND SUPPORT 1:10

General Notes

1. This drawing has been checked in accordance with Black & White Engineering (B&W) QA checking procedures.
2. Do not scale from this drawing. All dimensions indicated are in millimeter unless otherwise stated. Verify all dimensions measurements on site.
3. Architectural equipment dimensions are typical. The Contractor should show actual, approved client and equipment sizes.
4. This drawing is to be read in conjunction with all relevant B&W MEP specifications, schedules and standard key to symbols sheet.
5. Any discrepancies between the drawings and other documents should be brought to the attention of the engineer.
6. This drawing is not an installation drawing. It is the Contractors responsibility to make final installation shop drawings.
7. Final ceiling installation subject to interior design package.
8. Contractor to coordinate final distribution routes with available sleeves and openings in beams / structure.
9. The contents of this drawing shall be read in conjunction with the current revisions of other relevant Architectural, Structural, Mechanical and Electrical drawings and all relevant sections of the specifications.

Key Plan

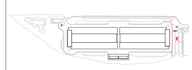

Rev	Details	By / Chkd / App	Date
P01	Issued for Construction	FRM/TI /BNR/ AL/CL	16/01/2024

Client

COMPASS DATACENTERS

Architectural / Civil / Structural

MAESTRALE

Lead Consultant / MEP Designer

Black & White Engineering
Office No. 3901
Marina Plaza
Dubai marina
PO Box 27793
Tel: +971 4 365 2228
www.bw-engineering.com

Project Title

MXP I-I

Drawing Title

Parete verde in Support Building
Green wall at Support Building

Project Status

ISSUED FOR CONSTRUCTION

Discipline	Status Code
Architectural	**S5**

Project Number	Scale @ A0	Revision
P10424	**As indicated**	**P01**

Drawing Number

AE501